PROPOSED SUBDIVISION
LOT 2 DP 713815
16 CLIFFORDS ROAD, NARRANDERA

DRAWING SCHEDULE:

DWG No	DRAWING TITLE	REV	DATE
DA00	COVER SHEET & INDEX SCHEDULE	D	23/05/23
DA01	GENERAL LAYOUT PLAN	D	23/05/23
DA02	SUBDIVISION PLAN	D	23/05/23

LOCALITY PLAN

PRELIMINARY
SUBJECT TO APPROVAL, FINAL SURVEY AND DESIGN

REV	DESCRIPTION	DATE	DRAWN
D	LOTS AMENDED	23/05/23	MG
C	DIMENSION AMENDED	18/05/23	MG
B	PRELIMINARY ISSUE	01/05/23	MG
A	PRELIMINARY ISSUE	12/04/23	MG

MCG DRAFTING & DESIGN
murray@mcgdrafting.com.au 0499 051 318

SMH CONSULTING ENGINEERS
SMH CONSULTING ENGINEERS
sam@smhengineers.com.au
P: 0447 811 658
ABN: 34 887 101 033

Project:
PROPOSED SUBDIVISION OF LOT 2 DP 713815
CLIFFORDS ROAD, NARRANDERA NSW

COPYRIGHT
These drawings, plans and specifications and the copyright therein are the property SMH Consulting Engineers and must not be used, reproduced or copied wholly or in part without the written permission of SMH Consulting Engineers .

Drawing Title:
COVER SHEET

Client: CRAIG & WENDY HARTIN

Scale
Horizontal:
Vertical:

CIVIL DRAWING

Designed MG	Project No:	Drawing No:	Rev
Drawn MG		DA00	D
Datum AHD	Sheet Size:	LGA:	
Date APR 23	A1	NARRANDERA SHIRE	

NOTES

1. RELATIONSHIP OF IMPROVEMENTS TO BOUNDARIES IS DIAGRAMMATIC ONLY. WHERE OFFSETS ARE CRITICAL THEY SHOULD BE CONFIRMED BY FURTHER SURVEY.
2. SERVICES SHOWN THEREON HAVE BEEN DETERMINED FROM VISUAL EVIDENCE ONLY. PRIOR TO ANY DEMOLITION, EXCAVATION OR CONSTRUCTION ON THE SITE THE RELEVANT AUTHORITY SHOULD BE CONTACTED TO ESTABLISH DETAILED LOCATION AND DEPTH.
3. THE INFORMATION IS ONLY TO BE USED AT A SCALE ACCURACY OF 1:700.
4. BEARING AND DISTANCES ARE BY TITLE AND/OR DEED ONLY. NO BOUNDARY INVESTIGATION HAS BEEN CARRIED OUT.

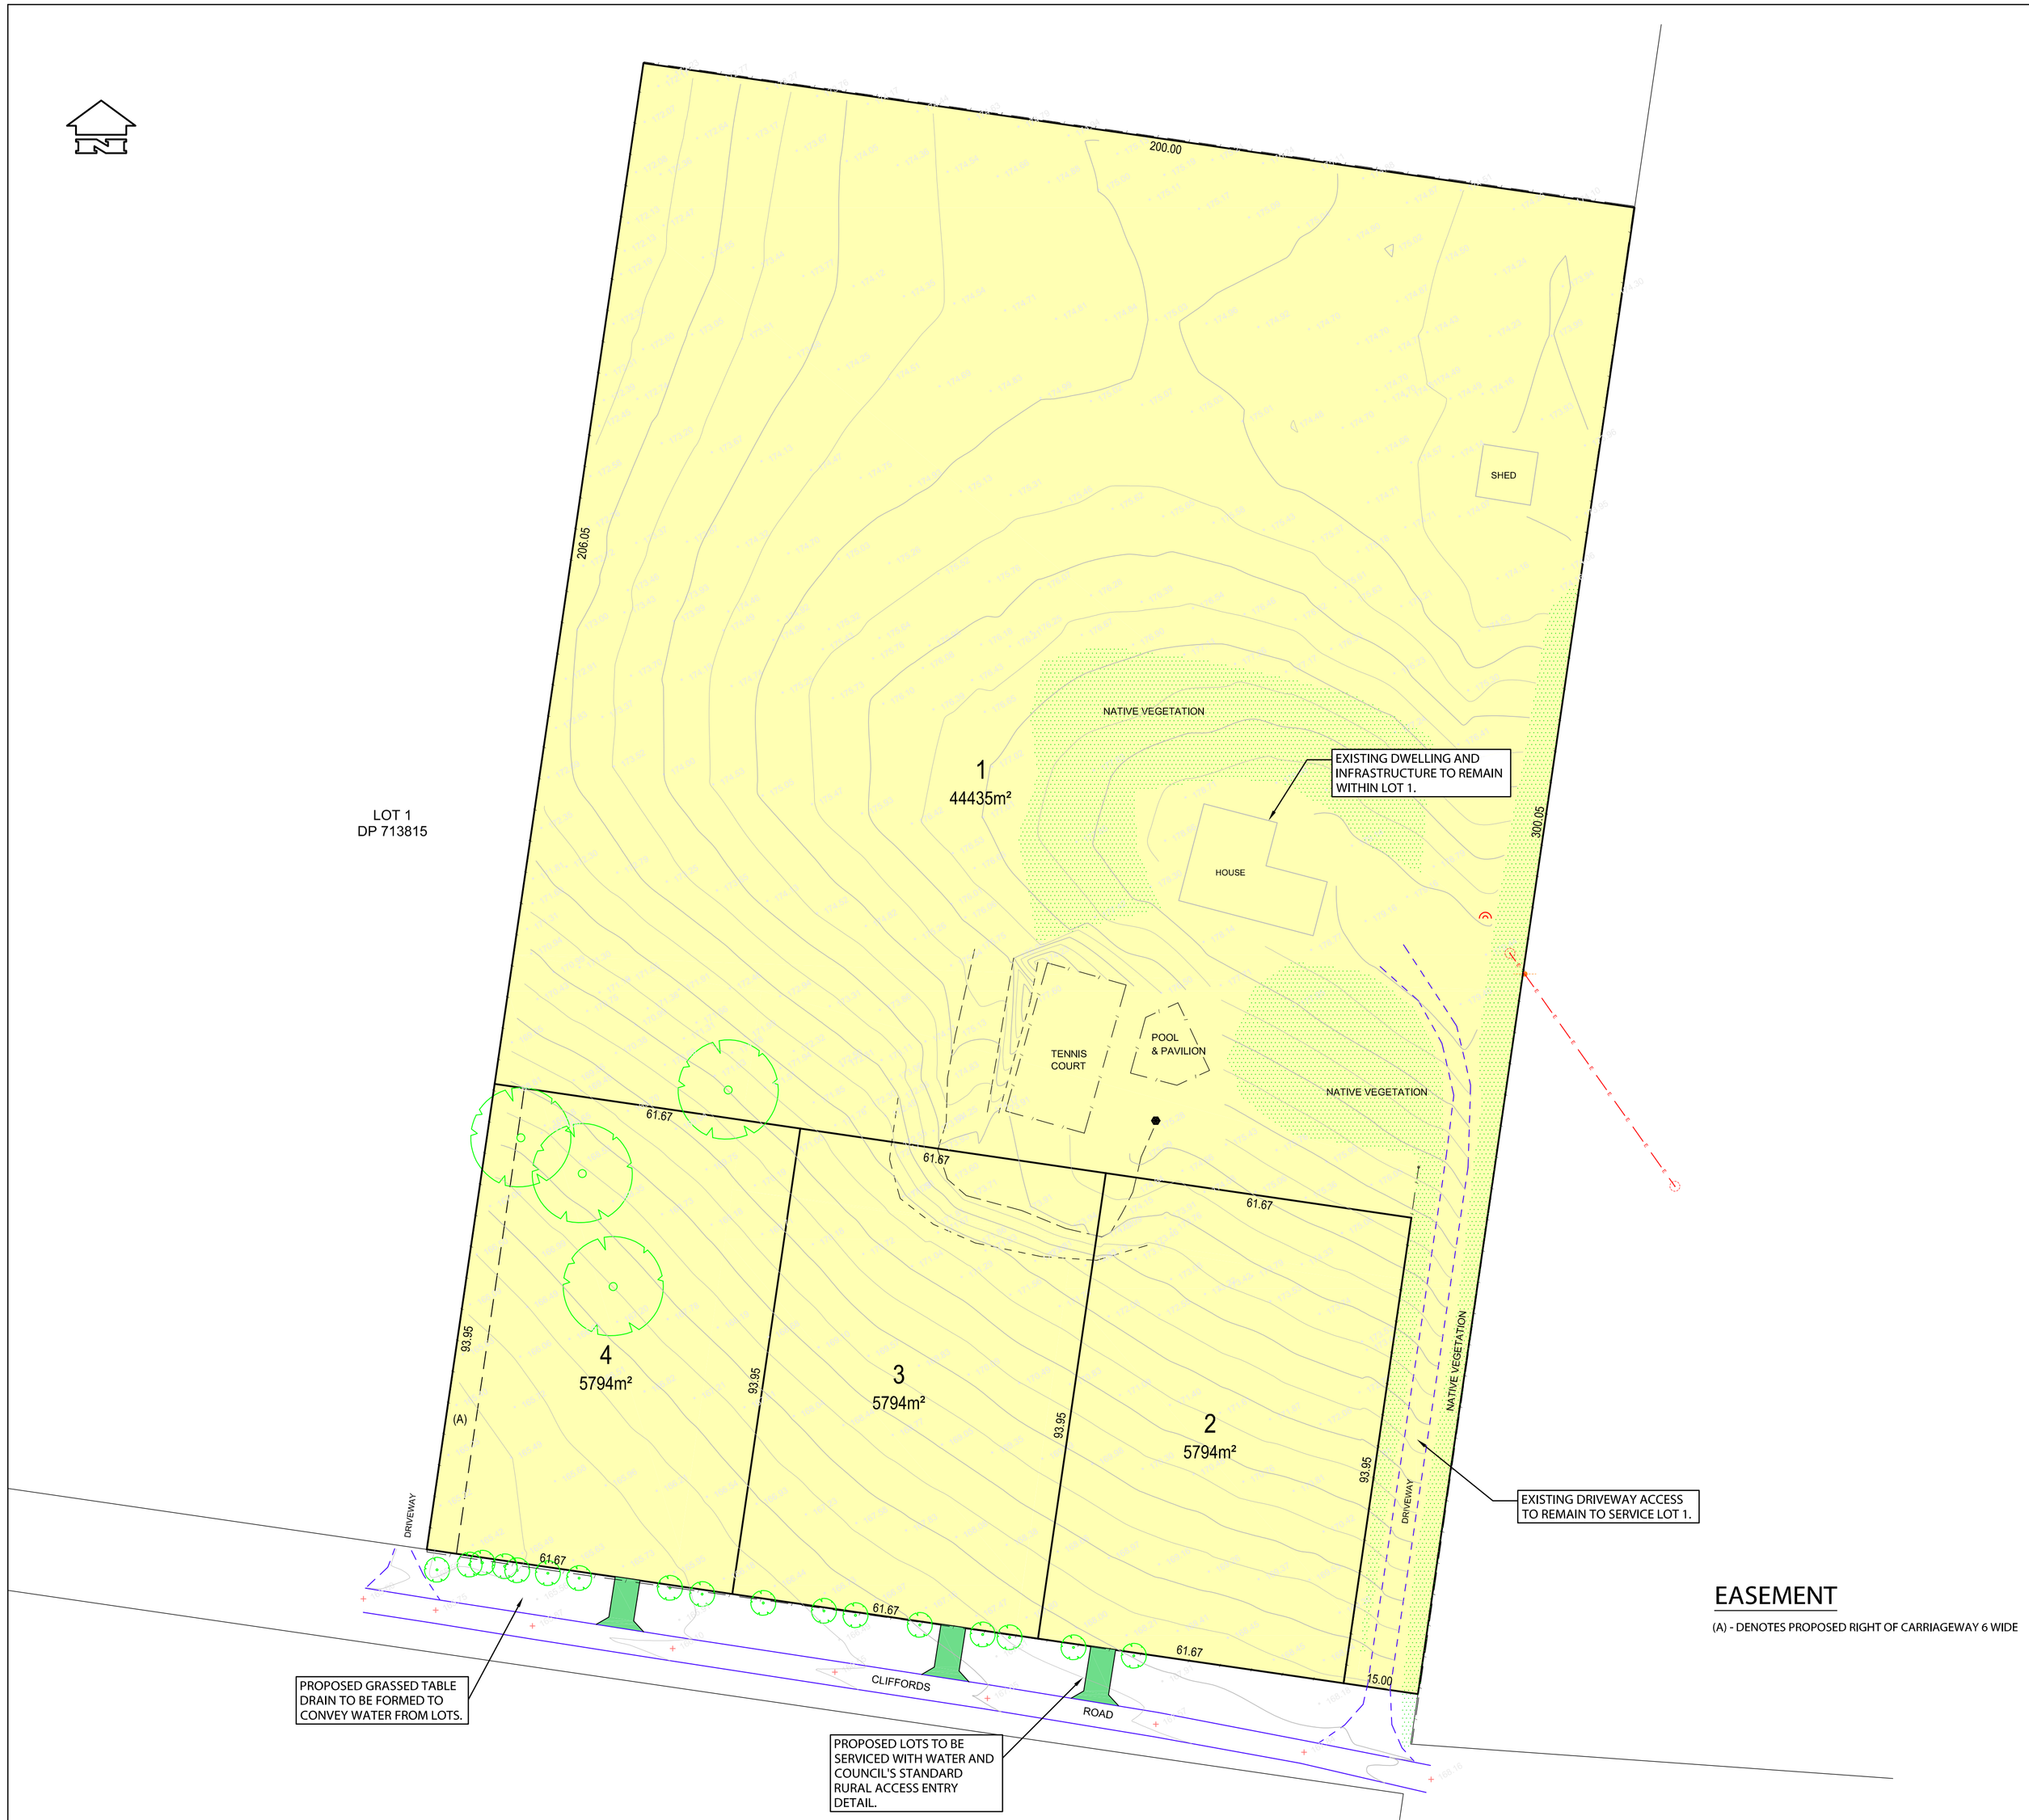

EASEMENT

(A) - DENOTES PROPOSED RIGHT OF CARRIAGEWAY 6 WIDE

DIAL BEFORE YOU DIG
www.1100.com.au

PRELIMINARY
SUBJECT TO APPROVAL, FINAL SURVEY AND DESIGN

REV	DESCRIPTION	DATE	DRAWN
D	LOTS AMENDED	23/05/23	MG
C	DIMENSION AMENDED	18/05/23	MG
B	PRELIMINARY ISSUE	01/05/23	MG
A	PRELIMINARY ISSUE	12/04/23	MG

MCG DRAFTING & DESIGN
murray@mcgdrafting.com.au 0499 051 318

SMH CONSULTING ENGINEERS
SMH CONSULTING ENGINEERS
sam@smhengineers.com.au
P: 0447 811 658
ABN: 34 887 101 033

Project:
PROPOSED SUBDIVISION OF LOT 2 DP 713815
CLIFFORDS ROAD, NARRANDERA NSW

COPYRIGHT
These drawings, plans and specifications and the copyright therein are the property SMH Consulting Engineers and must not be used, reproduced or copied wholly or in part without the written permission of SMH Consulting Engineers .

Drawing Title:
GENERAL LAYOUT PLAN

Client: CRAIG & WENDY HARTIN

Scale
Horizontal:
0 7 14 21 28 35
SCALE 1:700 (A1)
Vertical:

CIVIL DRAWING

Designed MG	Project No:	Drawing No:	Rev
Drawn MG		DA01	D
Datum AHD	Sheet Size:	LGA:	
Date APR 23	A1	NARRANDERA SHIRE	

NOTES

1. RELATIONSHIP OF IMPROVEMENTS TO BOUNDARIES IS DIAGRAMMATIC ONLY. WHERE OFFSETS ARE CRITICAL THEY SHOULD BE CONFIRMED BY FURTHER SURVEY.
2. SERVICES SHOWN THEREON HAVE BEEN DETERMINED FROM VISUAL EVIDENCE ONLY. PRIOR TO ANY DEMOLITION, EXCAVATION OR CONSTRUCTION ON THE SITE THE RELEVANT AUTHORITY SHOULD BE CONTACTED TO ESTABLISH DETAILED LOCATION AND DEPTH.
3. THE INFORMATION IS ONLY TO BE USED AT A SCALE ACCURACY OF 1:700.
4. BEARING AND DISTANCES ARE BY TITLE AND/OR DEED ONLY. NO BOUNDARY INVESTIGATION HAS BEEN CARRIED OUT.

EASEMENT

(A) - DENOTES PROPOSED RIGHT OF CARRIAGEWAY 6 WIDE

DIAL BEFORE YOU DIG
www.1100.com.au

PRELIMINARY
SUBJECT TO APPROVAL, FINAL SURVEY AND DESIGN

REV	DESCRIPTION	DATE	DRAWN
D	LOTS AMENDED	23/05/23	MG
C	DIMENSION AMENDED	18/05/23	MG
B	PRELIMINARY ISSUE	01/05/23	MG
A	PRELIMINARY ISSUE	12/04/23	MG

MCG DRAFTING & DESIGN
murray@mcgdrafting.com.au 0499 051 318

SMH CONSULTING ENGINEERS
SMH CONSULTING ENGINEERS
sam@smhengineers.com.au
P: 0447 811 658
ABN: 34 887 101 033

Project:
PROPOSED SUBDIVISION OF LOT 2 DP 713815
CLIFFORDS ROAD, NARRANDERA NSW

COPYRIGHT
These drawings, plans and specifications and the copyright therein are the property SMH Consulting Engineers and must not be used, reproduced or copied wholly or in part without the written permission of SMH Consulting Engineers .

Drawing Title:
SUBDIVISION PLAN

Client: CRAIG & WENDY HARTIN

Scale
Horizontal:
0 7 14 21 28 35
SCALE 1:700 (A1)
Vertical:

CIVIL DRAWING

Designed MG	Project No:	Drawing No:	Rev
Drawn MG		DA02	D
Datum AHD	Sheet Size:	LGA:	
Date APR 23	A1	NARRANDERA SHIRE	